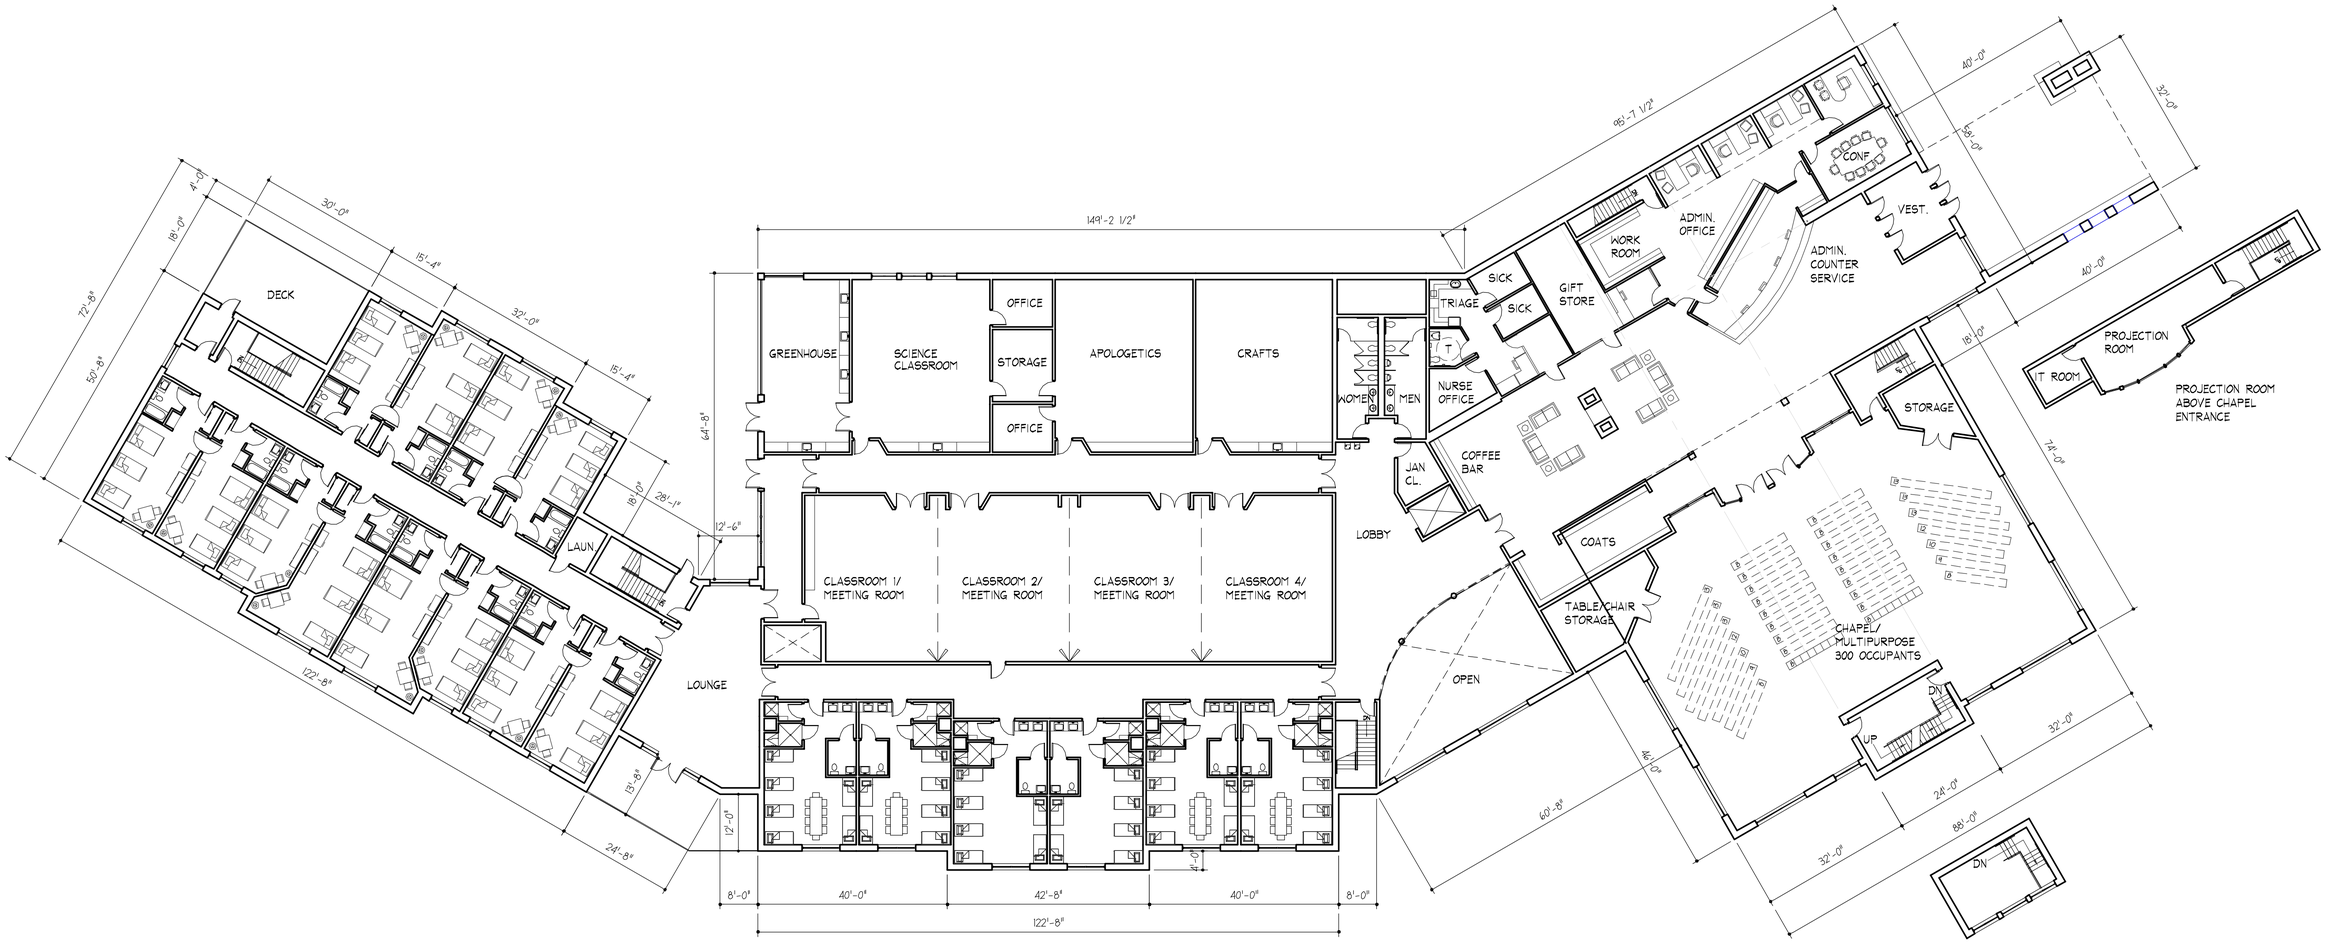


# SQUASH LAKE CHRISTIAN CAMP, INC.
# PROPOSED MASTER PLAN
## LEVEL 3 PLAN

**Prepared By**

Becher Hoppe
Engineers and Architects
330 Fourth Street PO Box 8000 Wausau, WI 54402-8000
715.845.8000 Fax 715.845.8008 becherhoppe.com
© 2007, Becher-Hoppe Associates, Inc.

**17 AUGUST 2007** **SCALE: 1/16" = 1'-0"**